
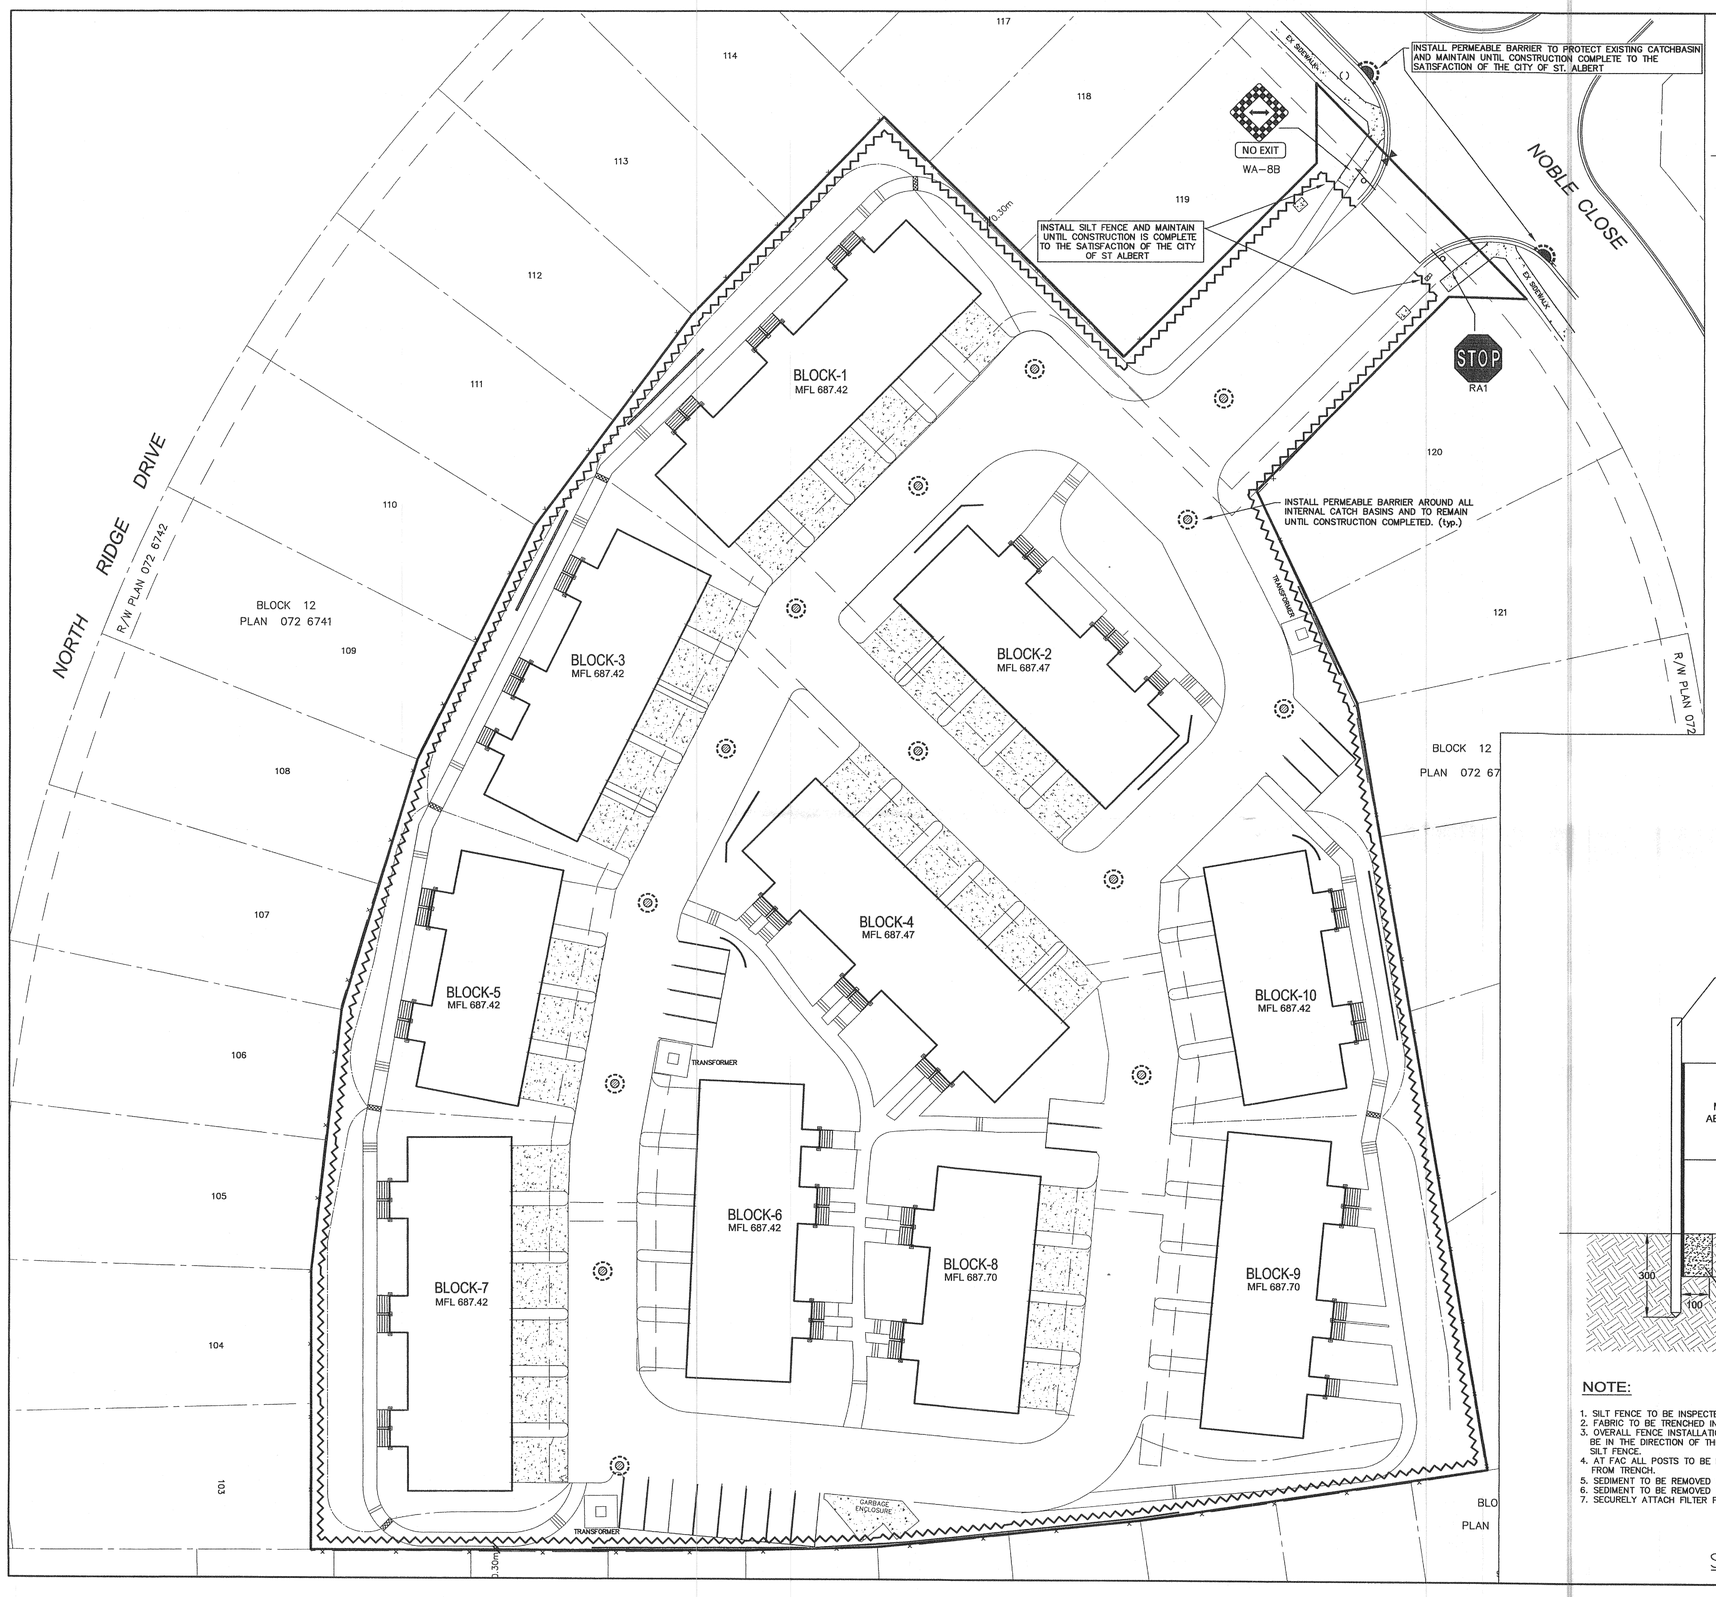


LEGEND:

PROPOSED SILT FENCE . . . . . .

EX CATCH BASIN PERMEABLE BARRIER . . . . . .

PROPOSED CBMH PERMEABLE BARRIER . . . . . .

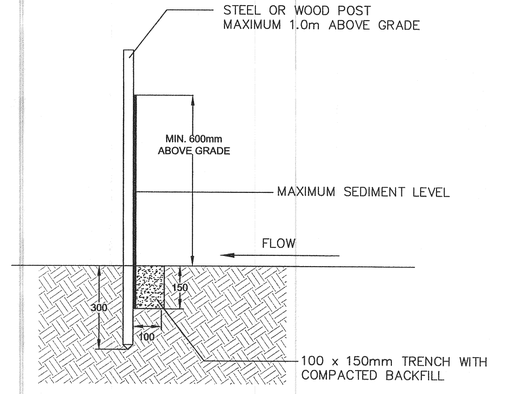

NOTE:

1. SILT FENCE TO BE INSPECTED WEEKLY (MINIMUM) AND AFTER ANY RAIN EVENTS
2. FABRIC TO BE TRENCHED IN, TIGHT AND CONSISTANT BETWEEN ALL POSTS. ADD ADDITIONAL POSTS AS REQUIRED.
3. OVERALL FENCE INSTALLATION TO BE INSTALLED IN STRATEGIC SEMI-CIRCLES, WITH THE CROWN OF THE CURVE TO BE IN THE DIRECTION OF THE WATER FLOW. THE INTENT IS TO INCREASE STABILIZATION AND EFFECTIVENESS OF THE SILT FENCE.
4. AT FAC ALL POSTS TO BE REMOVED AND FABRIC TO BE CUT FLUSH WITH GROUND – DO NOT PULL FENCE FABRIC FROM TRENCH.
5. SEDIMENT TO BE REMOVED WHEN ACCUMULATION REACHES 1/3 OF FENCE HEIGHT.
6. SEDIMENT TO BE REMOVED TO AN OFFSITE LOCATION.
7. SECURELY ATTACH FILTER FABRIC TO UPSTREAM SIDE OF POST

SILT FENCE DETAIL

Kumar Architecture Ltd.
Architectural design services
4130 Tompkins way NW,
Edmonton, Alberta T6R 3B4
P: 780-425-2752
F: 780-756-2752
C: 780-937-7255
www.kumararchitecture.com
kumar@kumararchitecture.com

Rev.	yy-mm-dd	Revision /Drawing Issue	Drawn by
3	13-02-08	RE-ISSUED FOR APPROVAL	AHB
2	12-12-20	RE-ISSUED FOR APPROVAL	AHB
1	12-09-28	ISSUED FOR APPROVAL	AHB

CONSULTANT

V3 Companies of Canada Ltd.
#200 – 9945 50th STREET
Edmonton, Alberta T6A 0L4
780-482-3700 phone
780-423-3416 fax
www.v3co.ca

Visio, Venture, Virtute...
"The Vision to Transform with Excellence"

PERMIT STAMP

PERMIT TO PRACTICE
V3 COMPANIES OF CANADA LTD.
PERMIT NUMBER P10899
The Association of Professional Engineers, Geologists and Geophysicists of Alberta

SEAL

PROFESSIONAL ENGINEER ALBERTA
MARK V. MERKOWSKY
ENGINEER

CITY OF ST. ALBERT
ENGINEERING SERVICES
EXAMINED
Per Greg Persson
Date Feb 19, 2013
Signature

PROJECT

NOBLE GREENS TOWNHOUSES

LOT 102, BLOCK 12, PLAN 072 6741
ST. ALBERT, ALBERTA

DRAWING TITLE

EROSION CONTROL AND SEDIMENTATION PLAN SIGNAGE PLAN

Project number	Date	15 DEC 2011
C11-028	Scale	1:300
Drawn by AHB	Checked by	MVM
C-102	REVISION	3

DRAWING USE & STORAGE
DRAWING NAME: GRADING AND SERVICING V5.dwg

DATE PLOTTED: Feb 08, 2013 – 9:35 am