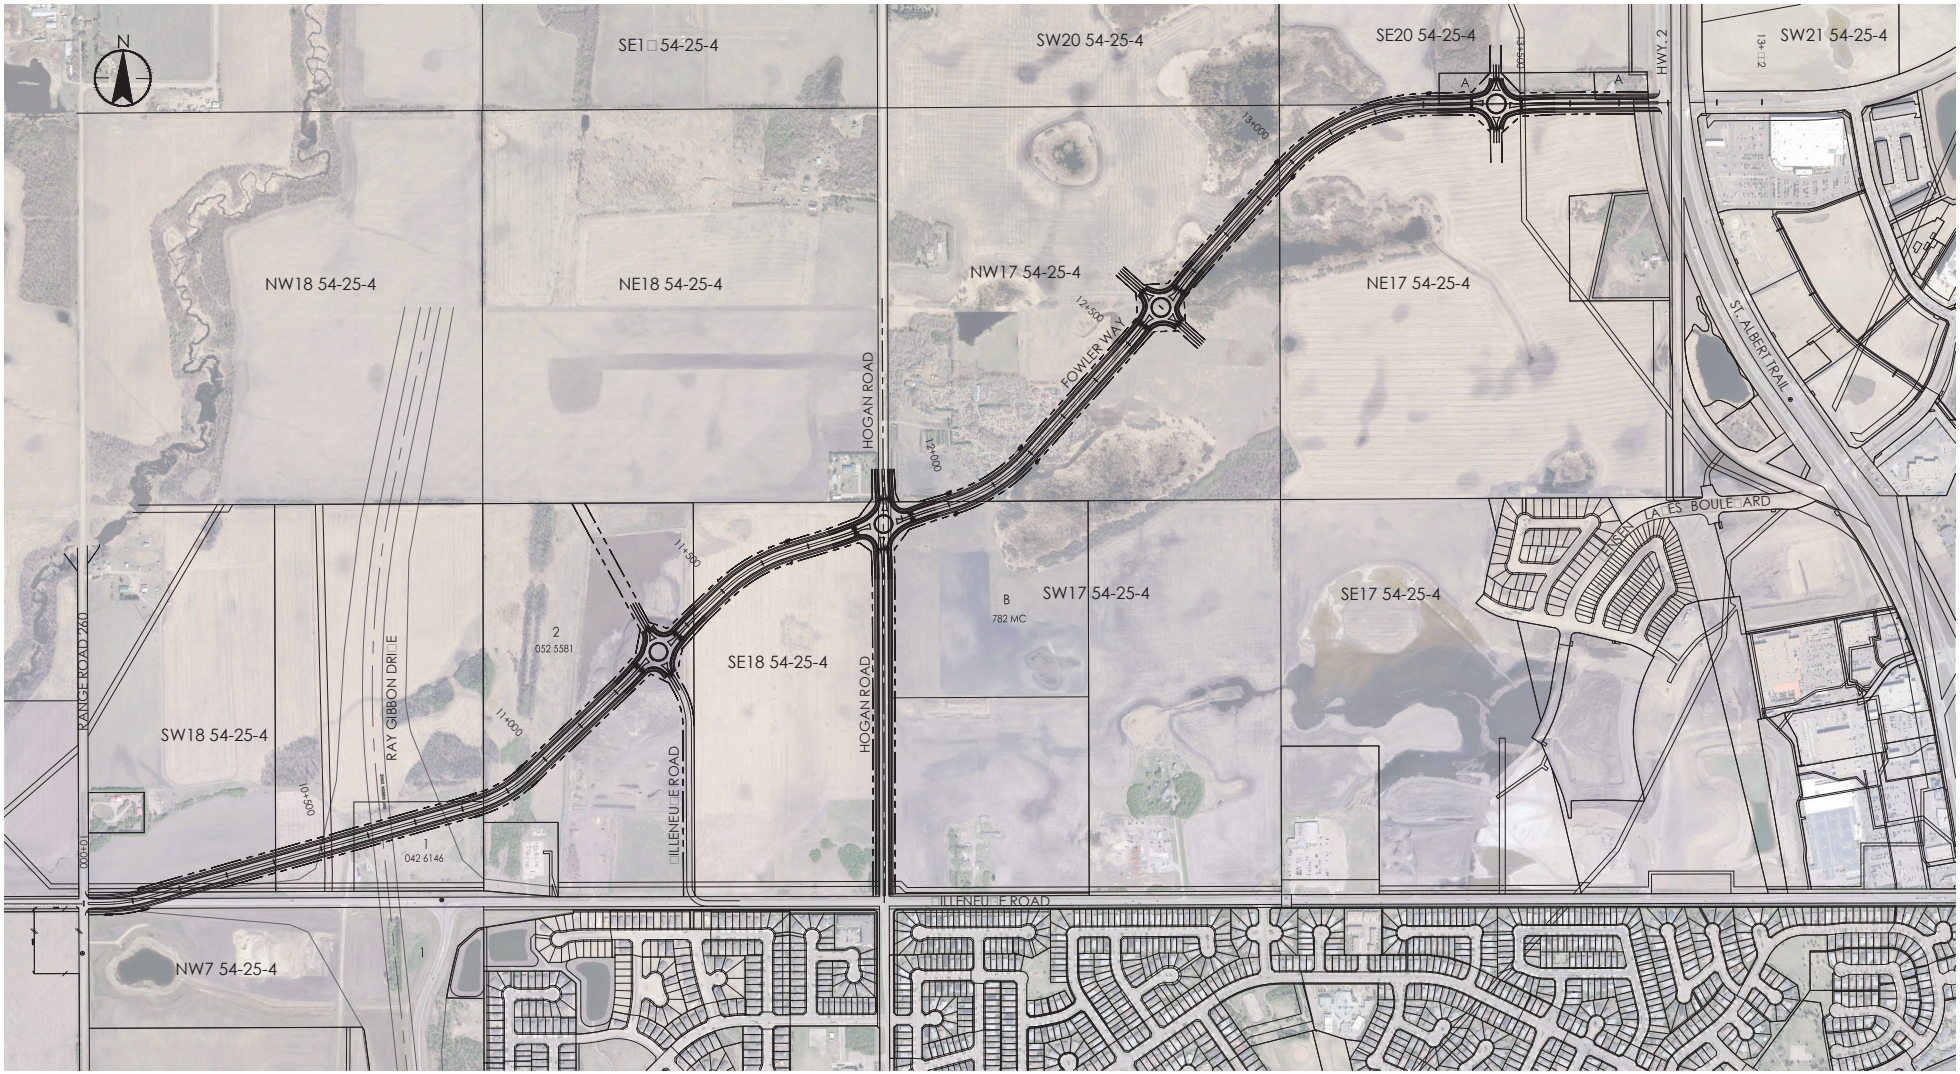


Revision	By	Appd.	YY.MM.DD

Issued	By	Appd.	YY.MM.DD

ORIGINAL SHEET - ISO A1

Consultants

Associated Engineering

GLOBAL PERSPECTIVE. LOCAL FOCUS.

Permit-Seal

Stantec

Street Address
City, Prov/State Country Code/Zip
www.stantec.com

The Contractor shall verify and be responsible for all dimensions. DO NOT scale the drawing - any errors or omissions shall be reported to Stantec without delay.
The Copyrights to all designs and drawings are the property of Stantec. Reproduction or use for any purpose other than that authorized by Stantec is forbidden.

Client/Project

City of St. Albert Cultivate Life

File Name:

Dwn.	Chkd.	Dsgn.	YY.MM.DD

Title

FOWLER WAY FUNCTIONAL STUDY
OVERALL PLAN

Project No.	Scale
1135400010	1:5000

Figure No.	Revision
6.1	0

W:\active\1135400010\drawings\...\drawings\Figure 6.1 - Overall.dwg
2020/09/27 2:20:54 PM by Wong, Tom [Transportation]